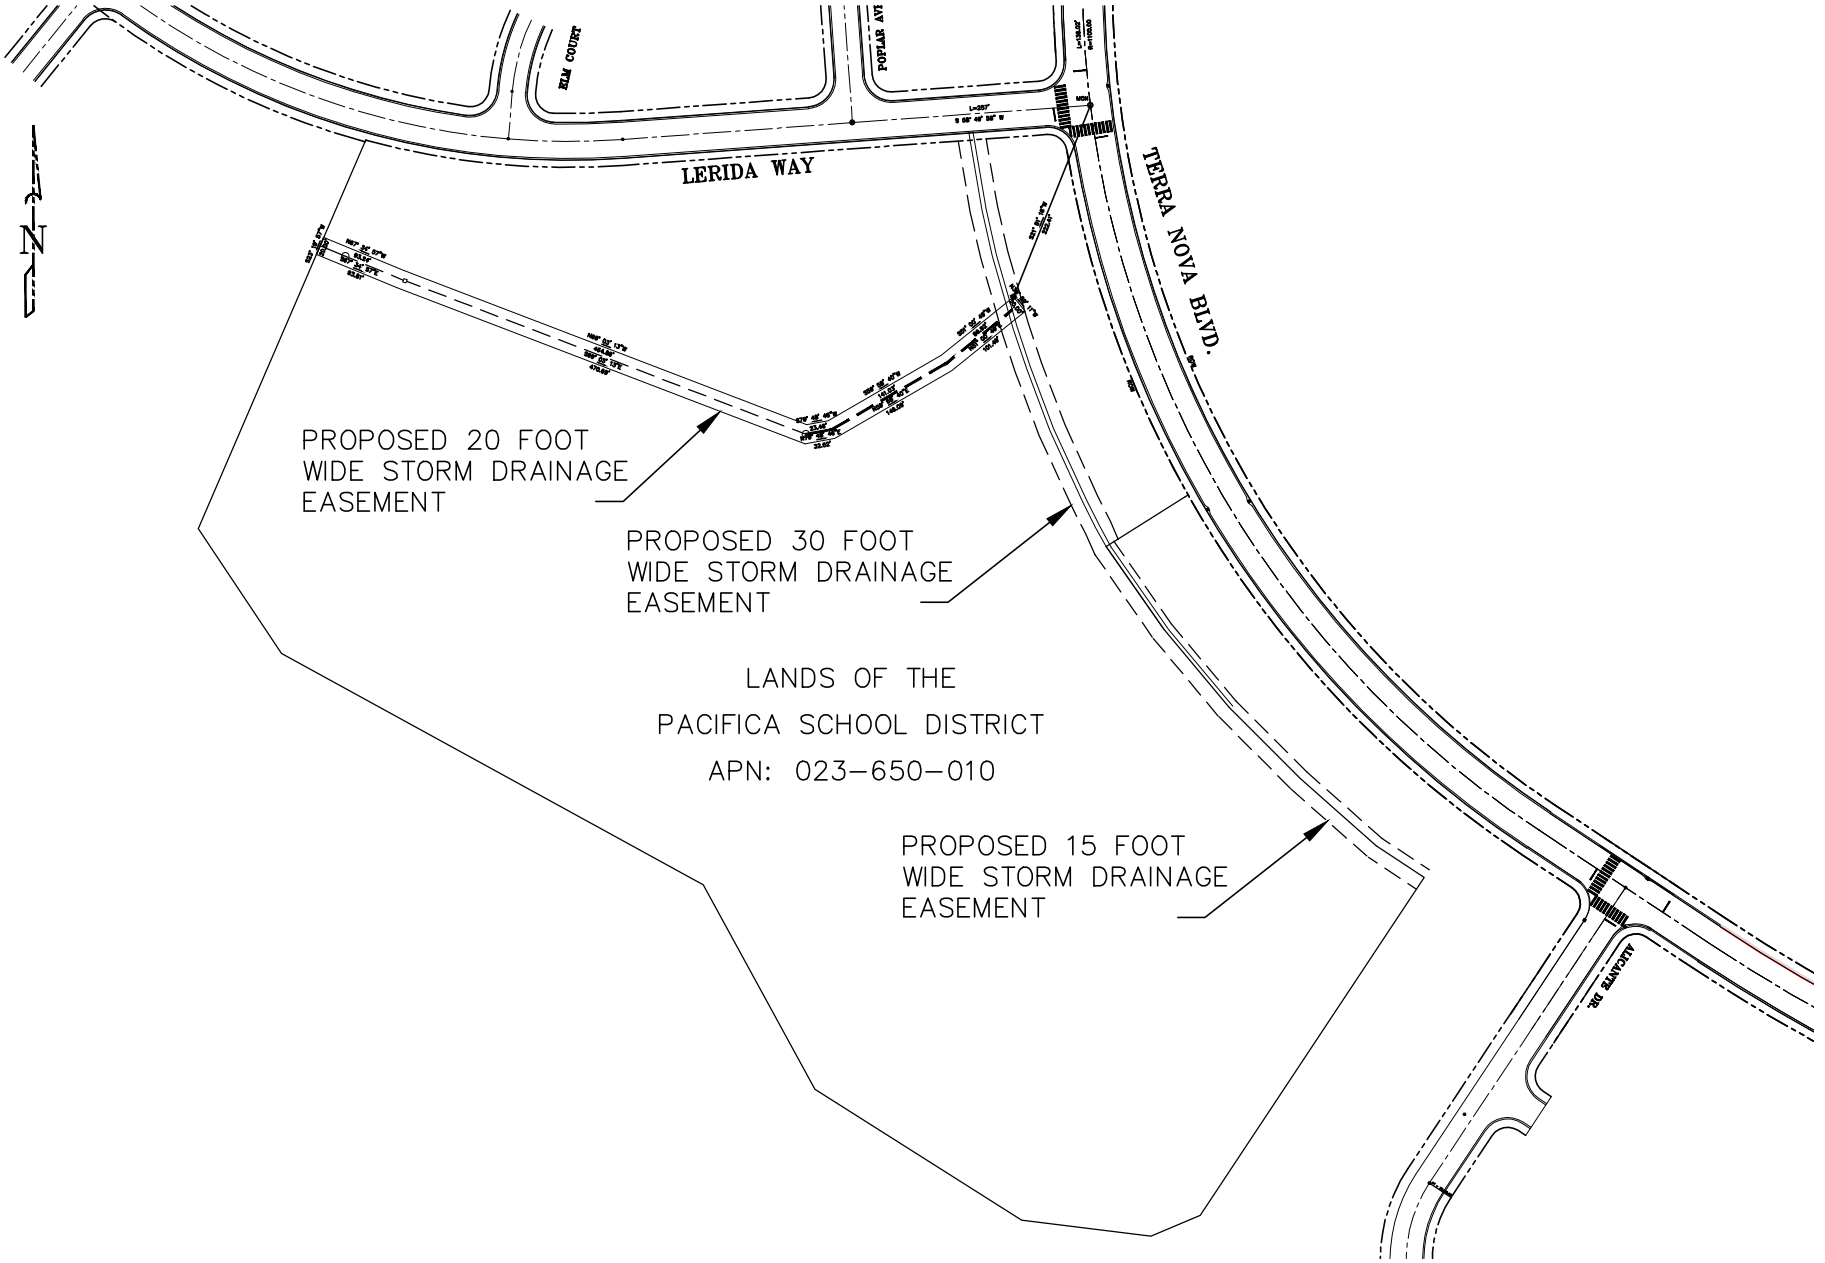

CITY OF PACIFICA
PUBLIC WORKS / ENGINEERING DIVISION

DESIGNED BY: RDD
DRAWN BY: RDD 5-5-16
CHK'D BY: RDD
APPROVED BY:

REV.	DATE	DESCRIPTION	BY

REVISIONS

ORTEGA SCHOOL PROPOSED STORM DRAINAGE EASEMENT

EXHIBIT B
SITE PLAN

SCALE: 1" = 200'-0"
PLAN NO. 1 OF 2